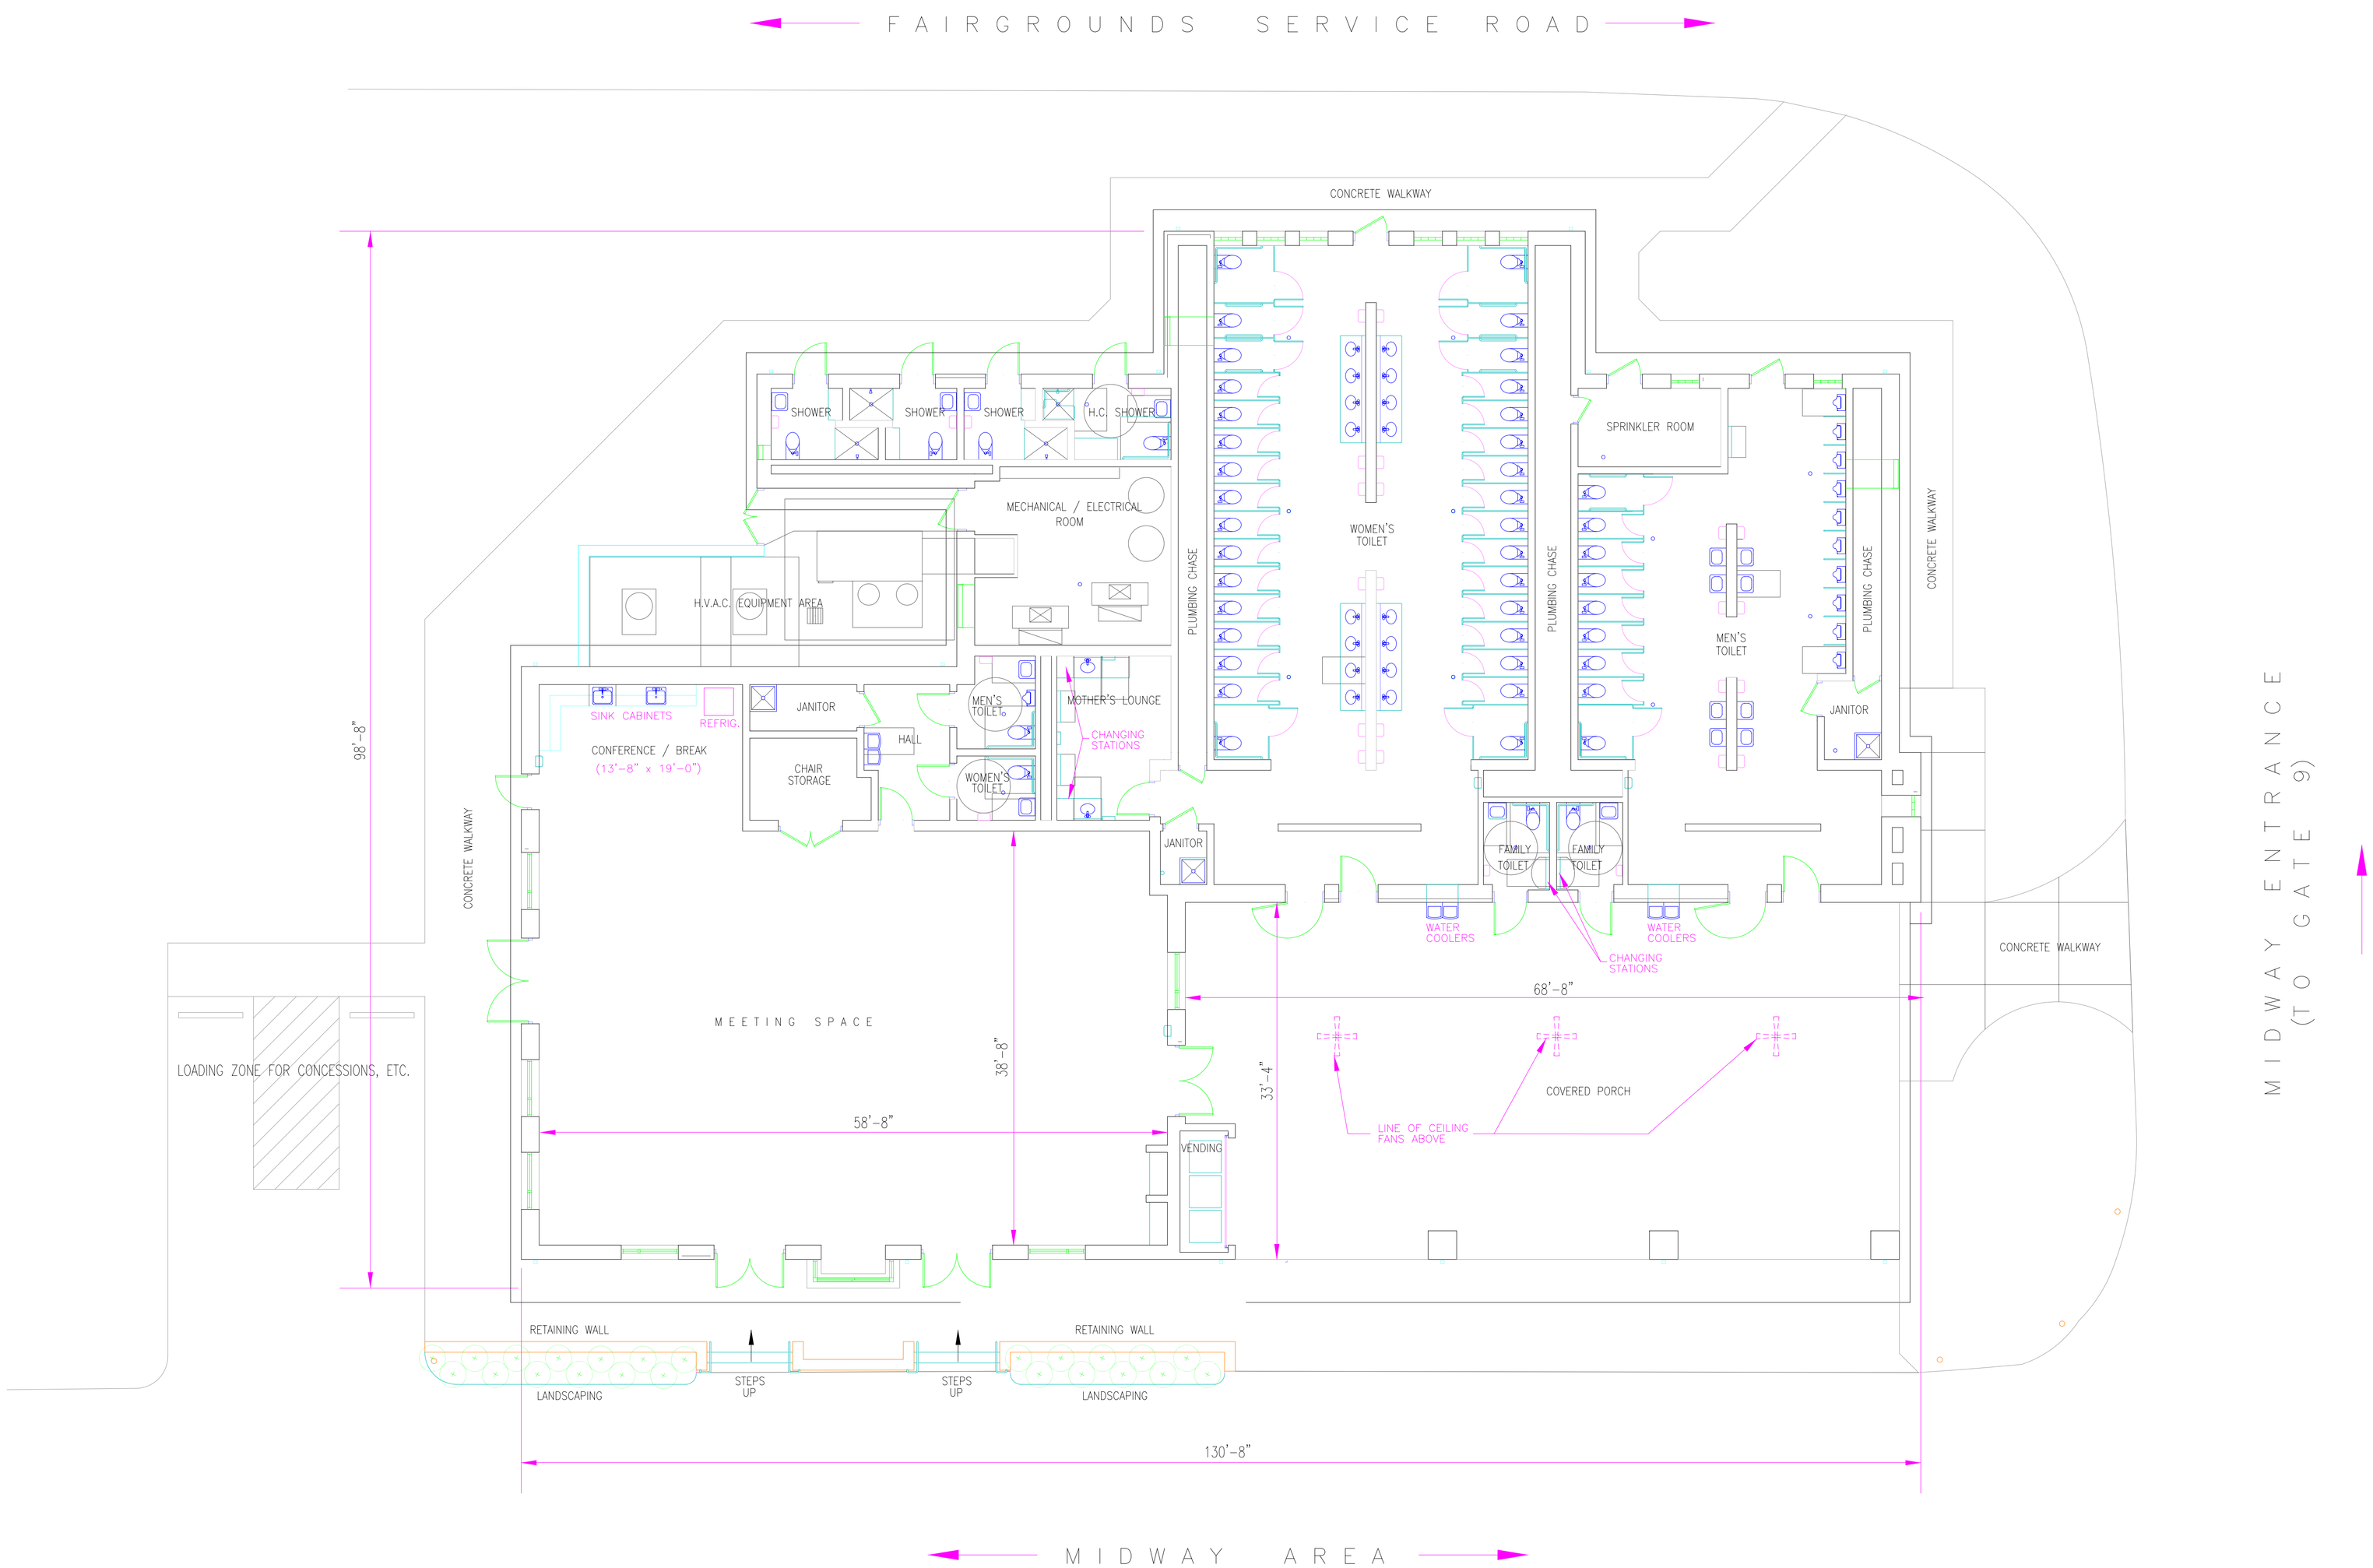

GOVERNOR JAMES G. MARTIN BUILDING FLOOR PLAN

NOT TO SCALE

NORTH